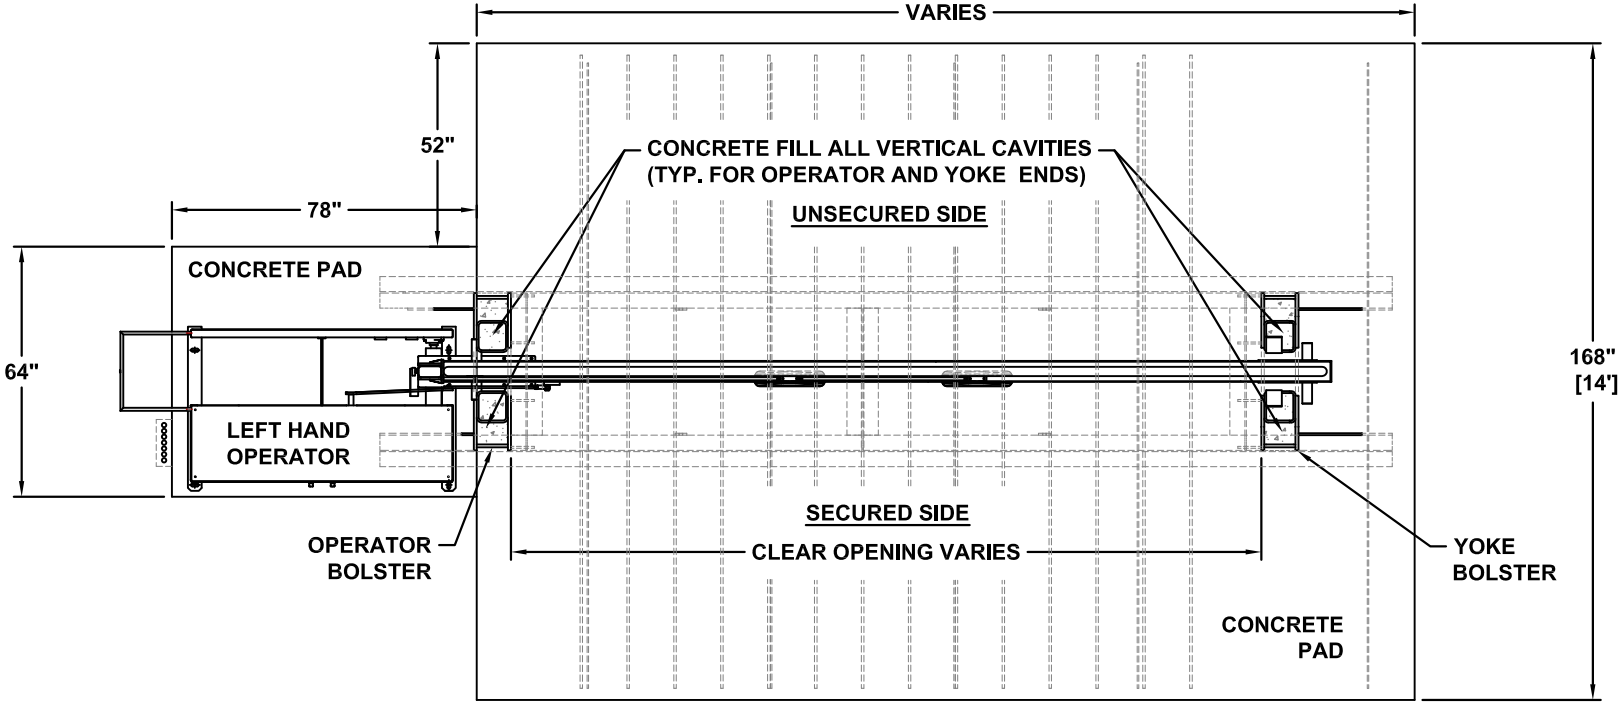

PLAN VIEW

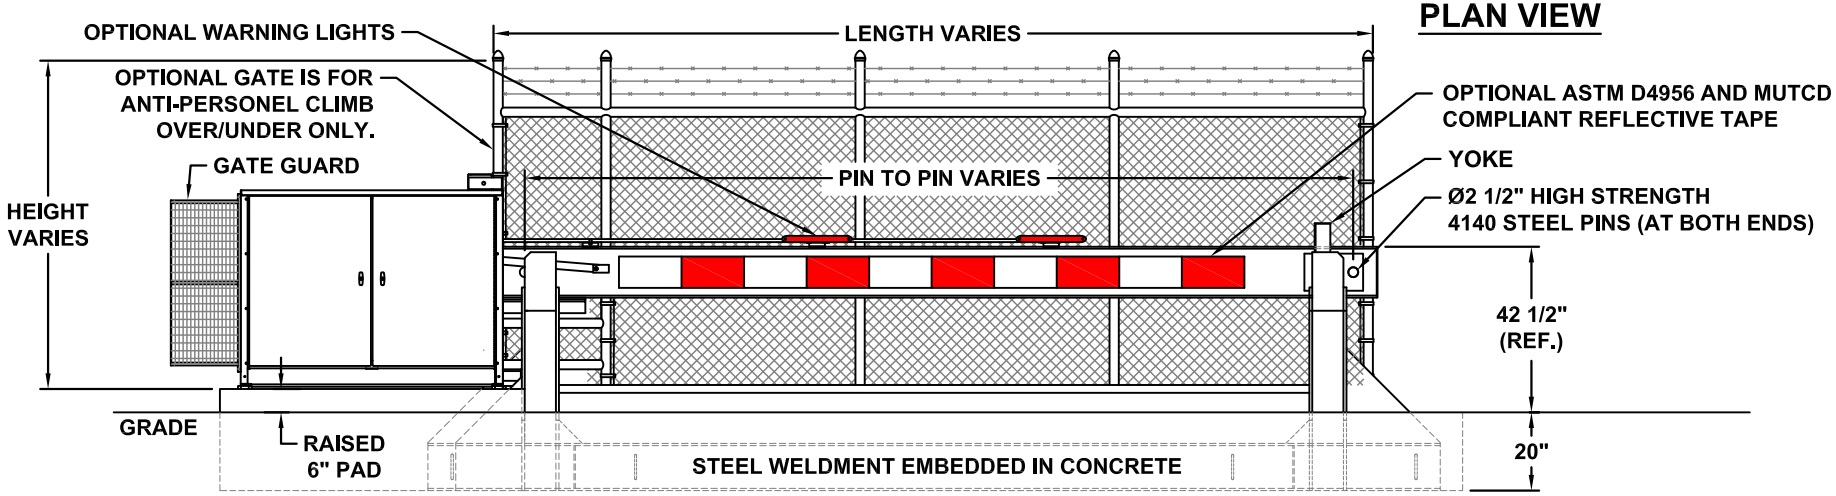

ELEVATION VIEW

VIEWED FROM THE SECURED SIDE

NOTES:

1) ALL OF OUR GATES ARE TYPICALLY DRAWN FROM THE PRIVATE SIDE, LOOKING OUT.
2) LENGTH AND HEIGHT VARIES, CONSULT WITH AUTOGATE SALES FOR MORE INFORMATION.
3) CONTOURS AND CURBS WILL REQUIRE CUSTOM DRAWINGS. (CONSULT WITH AUTOGATE).

NOTICE
THE INFORMATION CONTAINED ON THIS DOCUMENT IS CONFIDENTIAL. ANY DISSEMINATION, UNAPPROVED DISCLOSURE OR COPYING OF THIS INFORMATION IS STRICTLY PROHIBITED

DO NOT SCALE

UNLESS OTHERWISE SPECIFIED
DIMENSIONS ARE IN INCHES
ANGLES ± 1°
X/X ± 1/32, .XX ± .01, .XXX ± .005

Rev.:	Description:	Date:	Drn. By:	Ckd. By:
.	.	.	.	.

Date: 08/11/16
Dr. By: MKS
Ckd. By: WAR

AutoGate
Gate Entry Systems
Berlin Heights, Ohio
FAX (419) 588-3514

Dwg.: M30 SF Chainlink.dwg

Title: M30 Shallow Foundation, Chainlink

E:\AutoCAD Drawings\CAD-DETAILS\M30 SF Chainlink.dwg